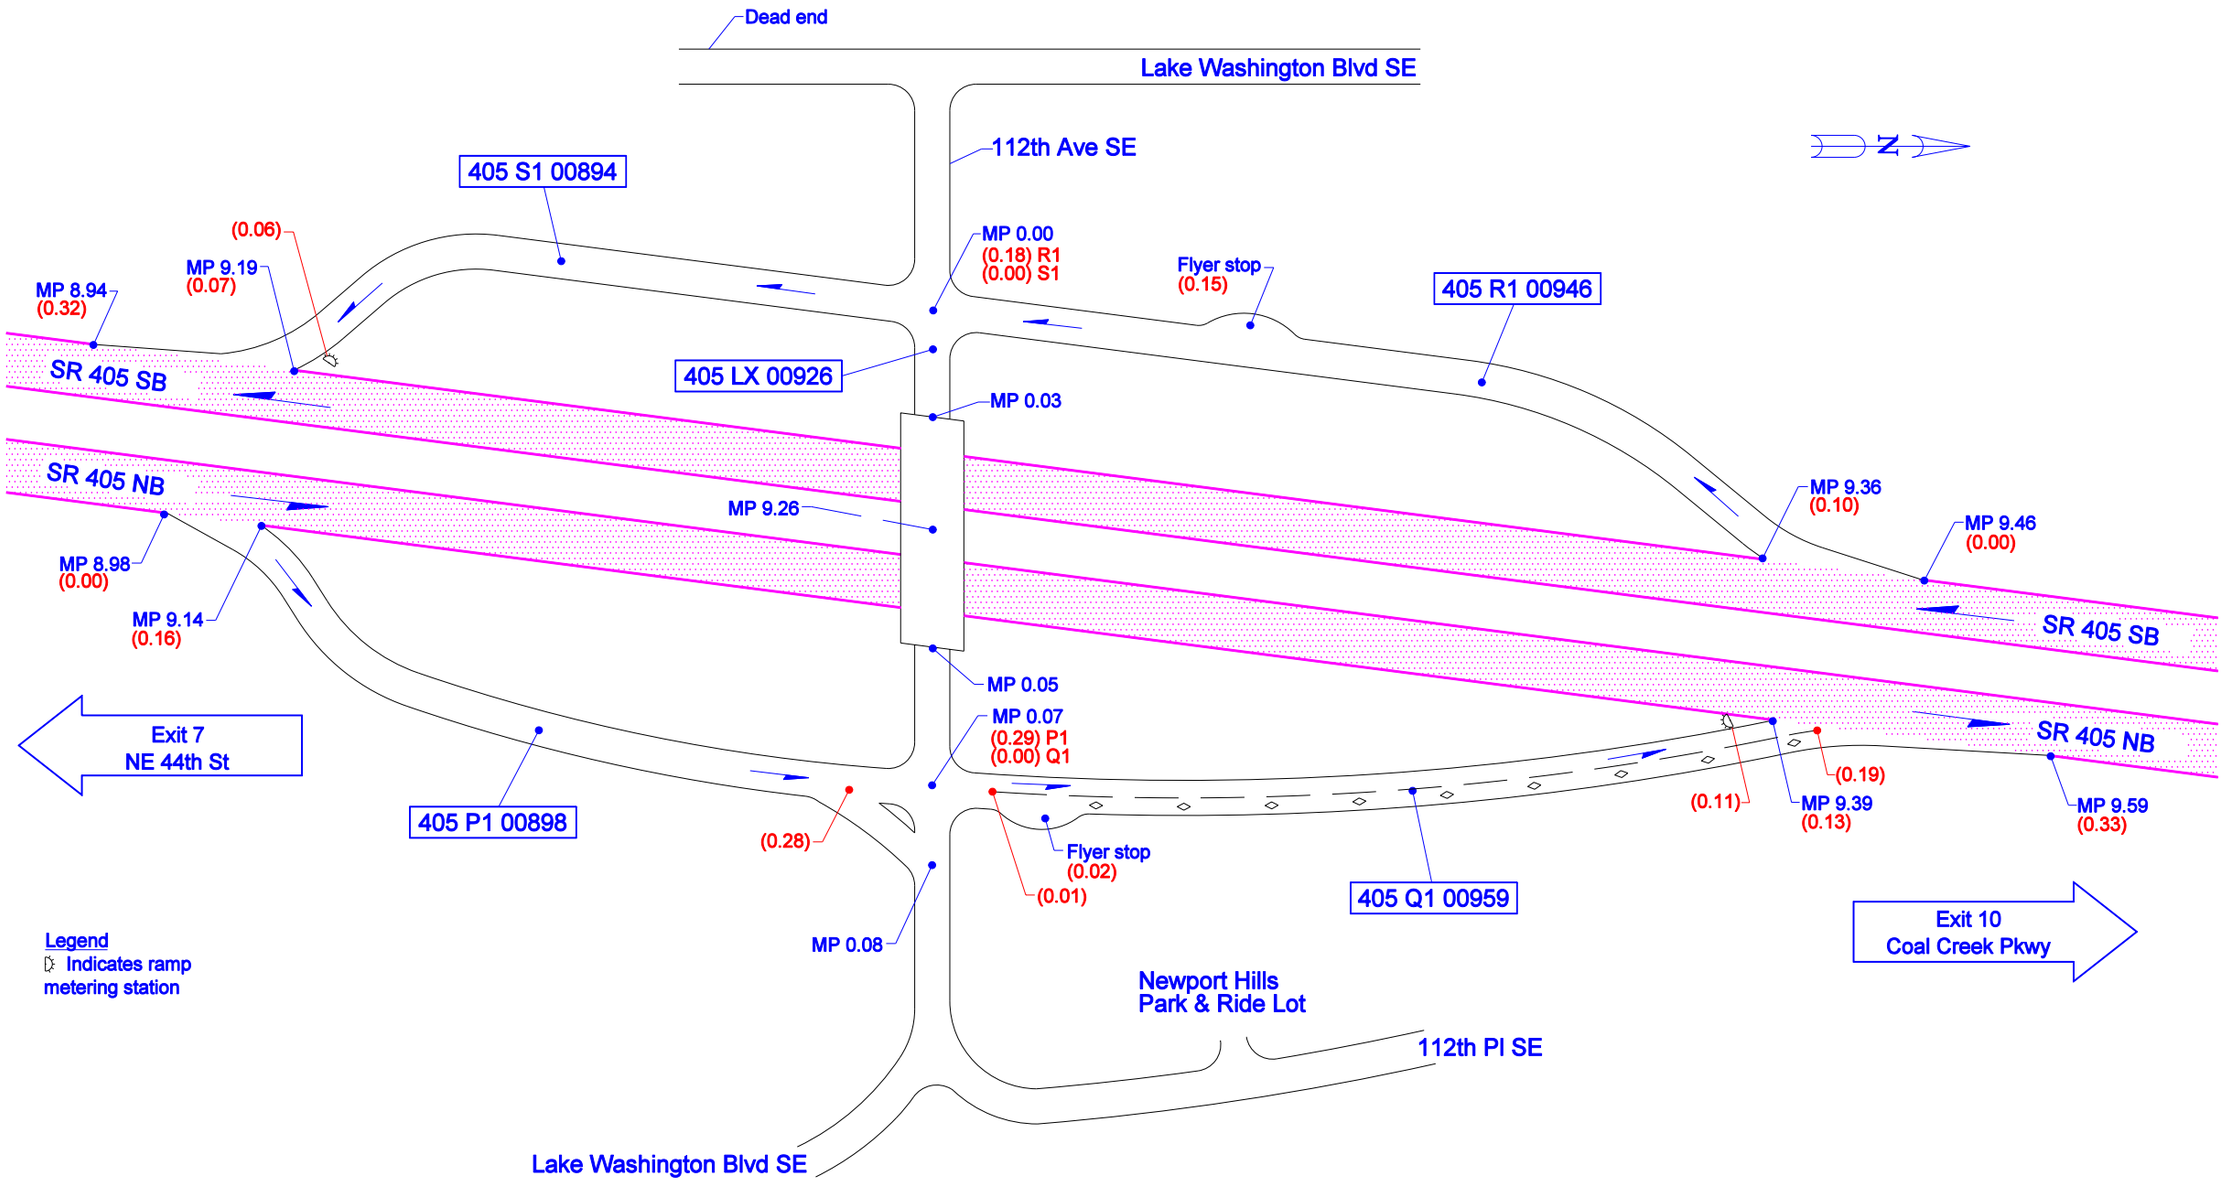

Not To Scale

10/04/2010	KLK	WSDOT NORTHWEST REGION	BELLEVUE, KING COUNTY	JUNCTION 112TH AVE SE	SR 405 - EXIT 9