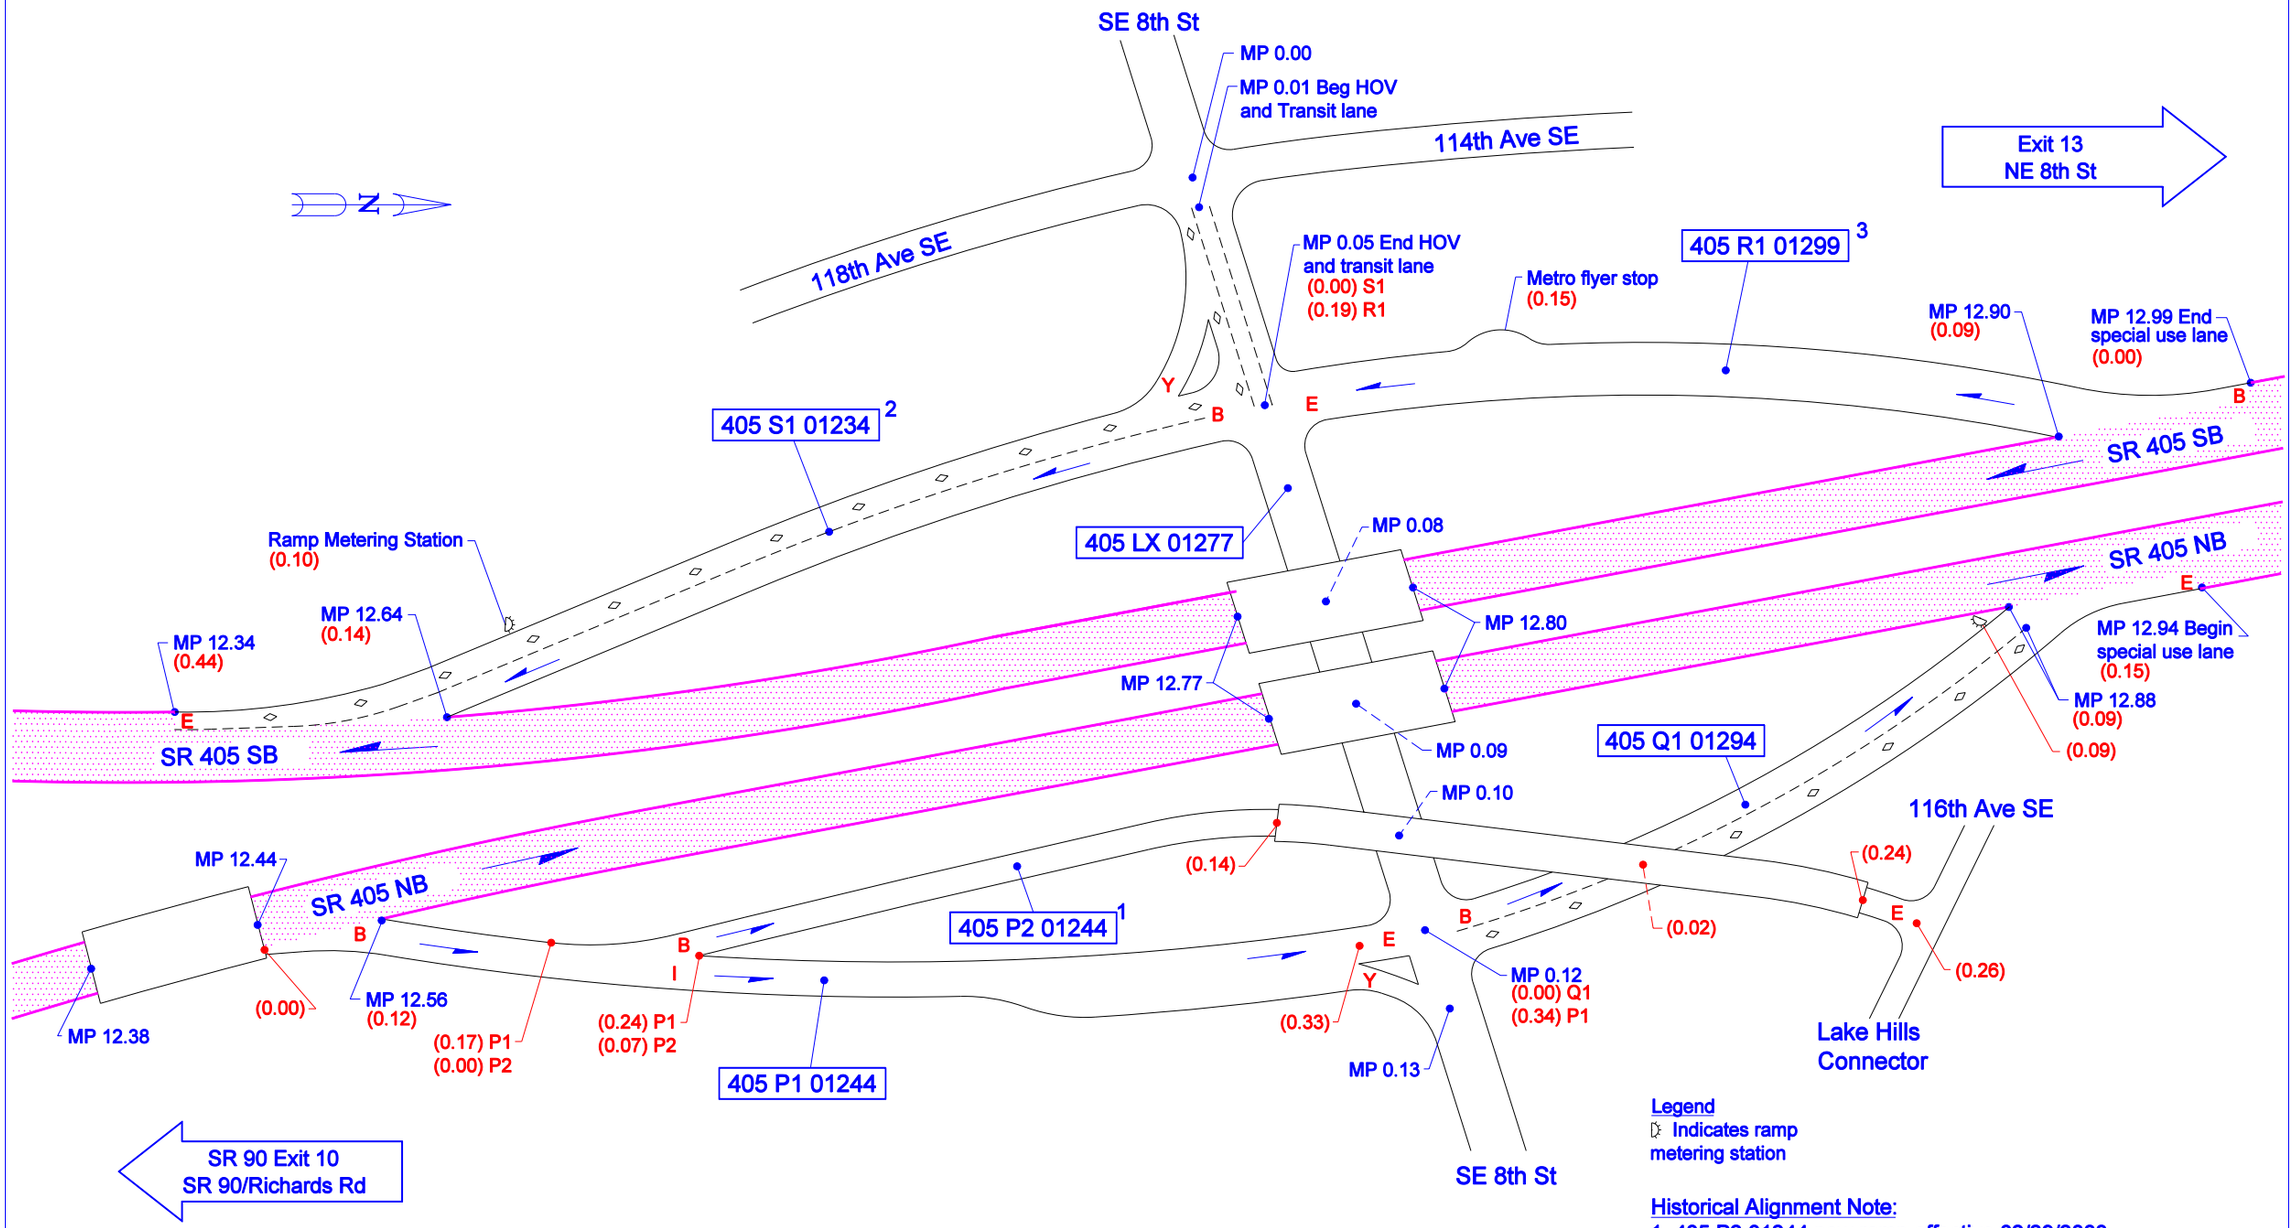

Historical Alignment Note:

1. 405 P2 01244 new ramp effective 02/29/2003
2. 405 S1 01234 ramp realigned effective 09/22/2009
3. 405 R1 01299 ramp realigned effective 09/22/2009

Not To Scale

10/13/2010	KLK	WSDOT NORTHWEST REGION	BELLEVUE, KING COUNTY	JUNCTION SE 8TH ST	SR 405 - EXIT 12